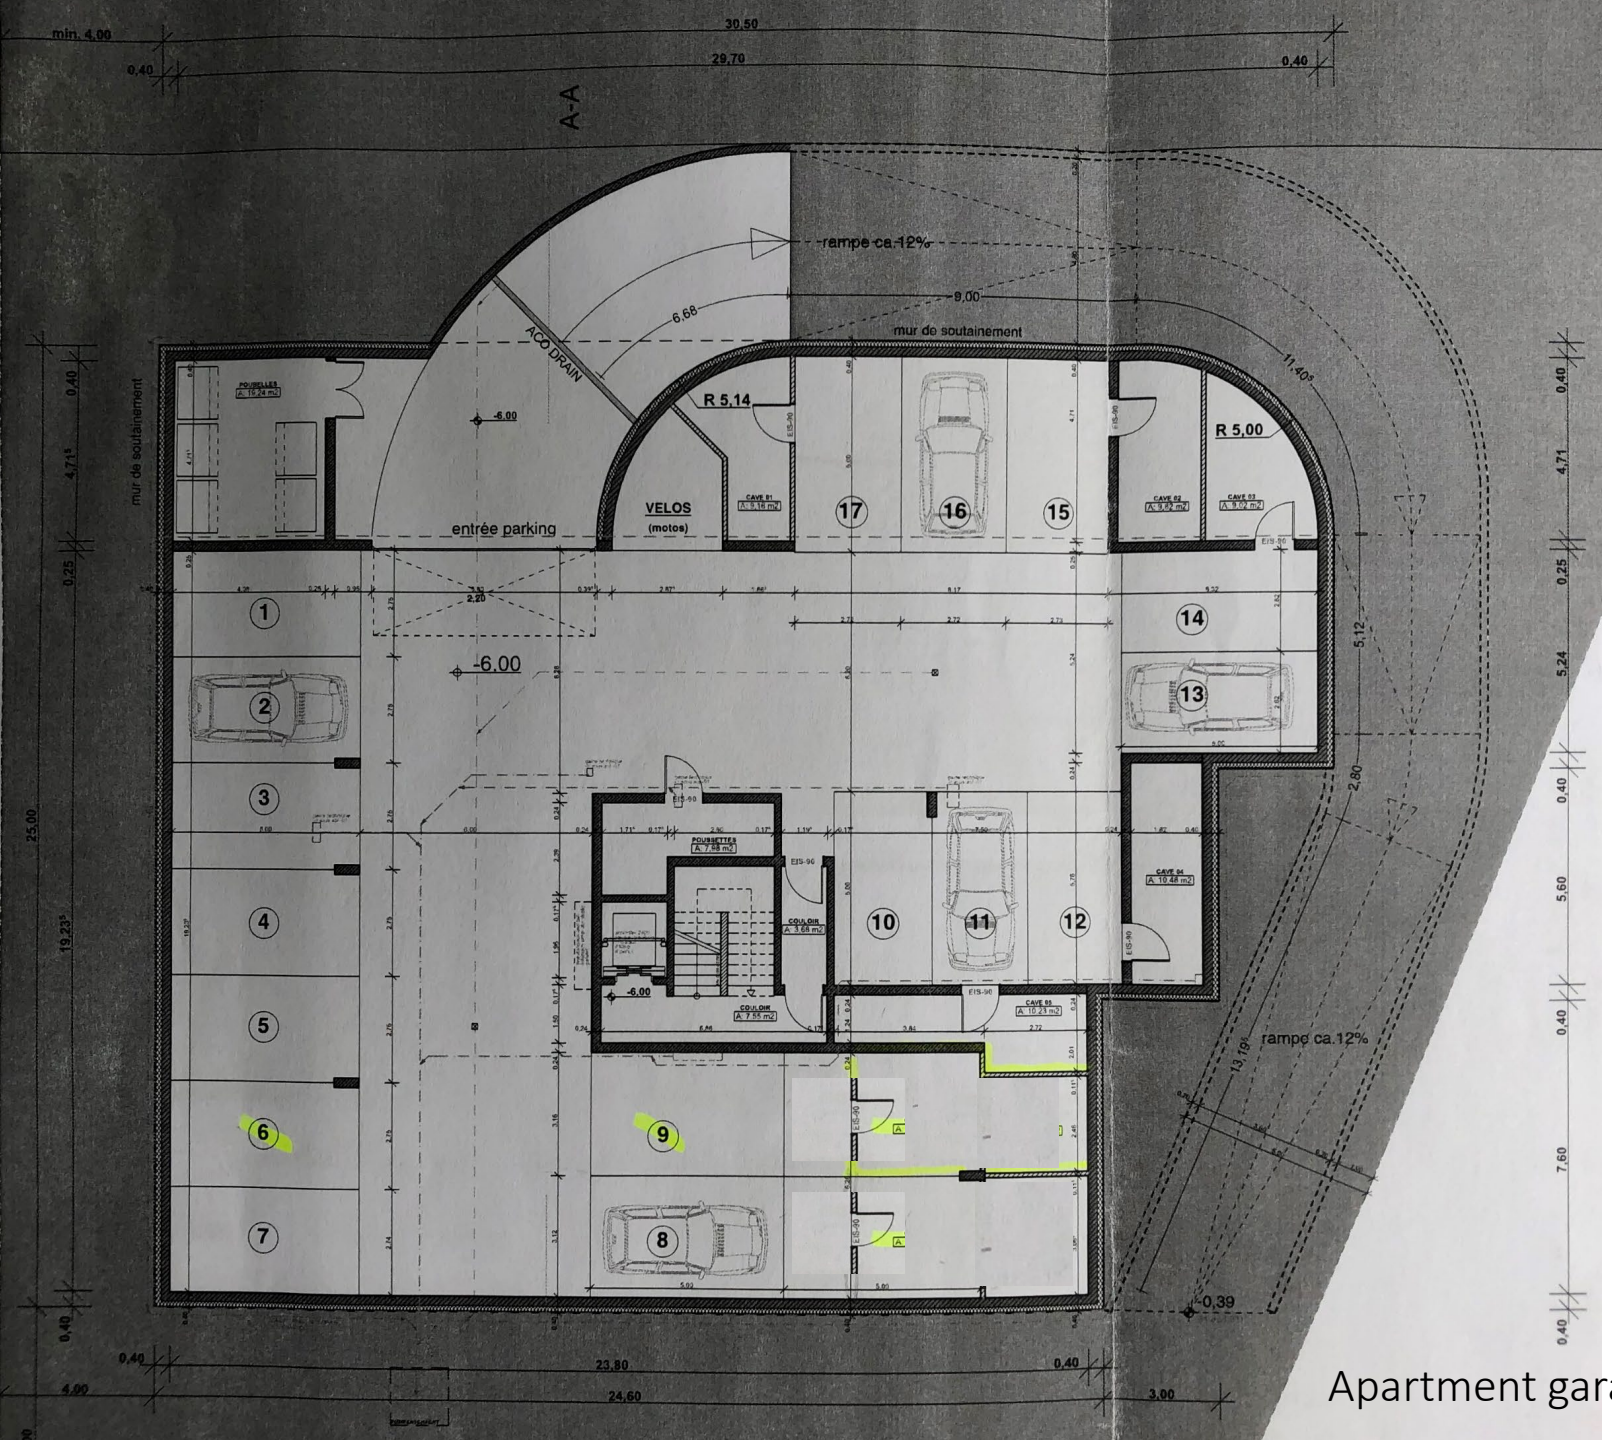

Apartment garage level -2